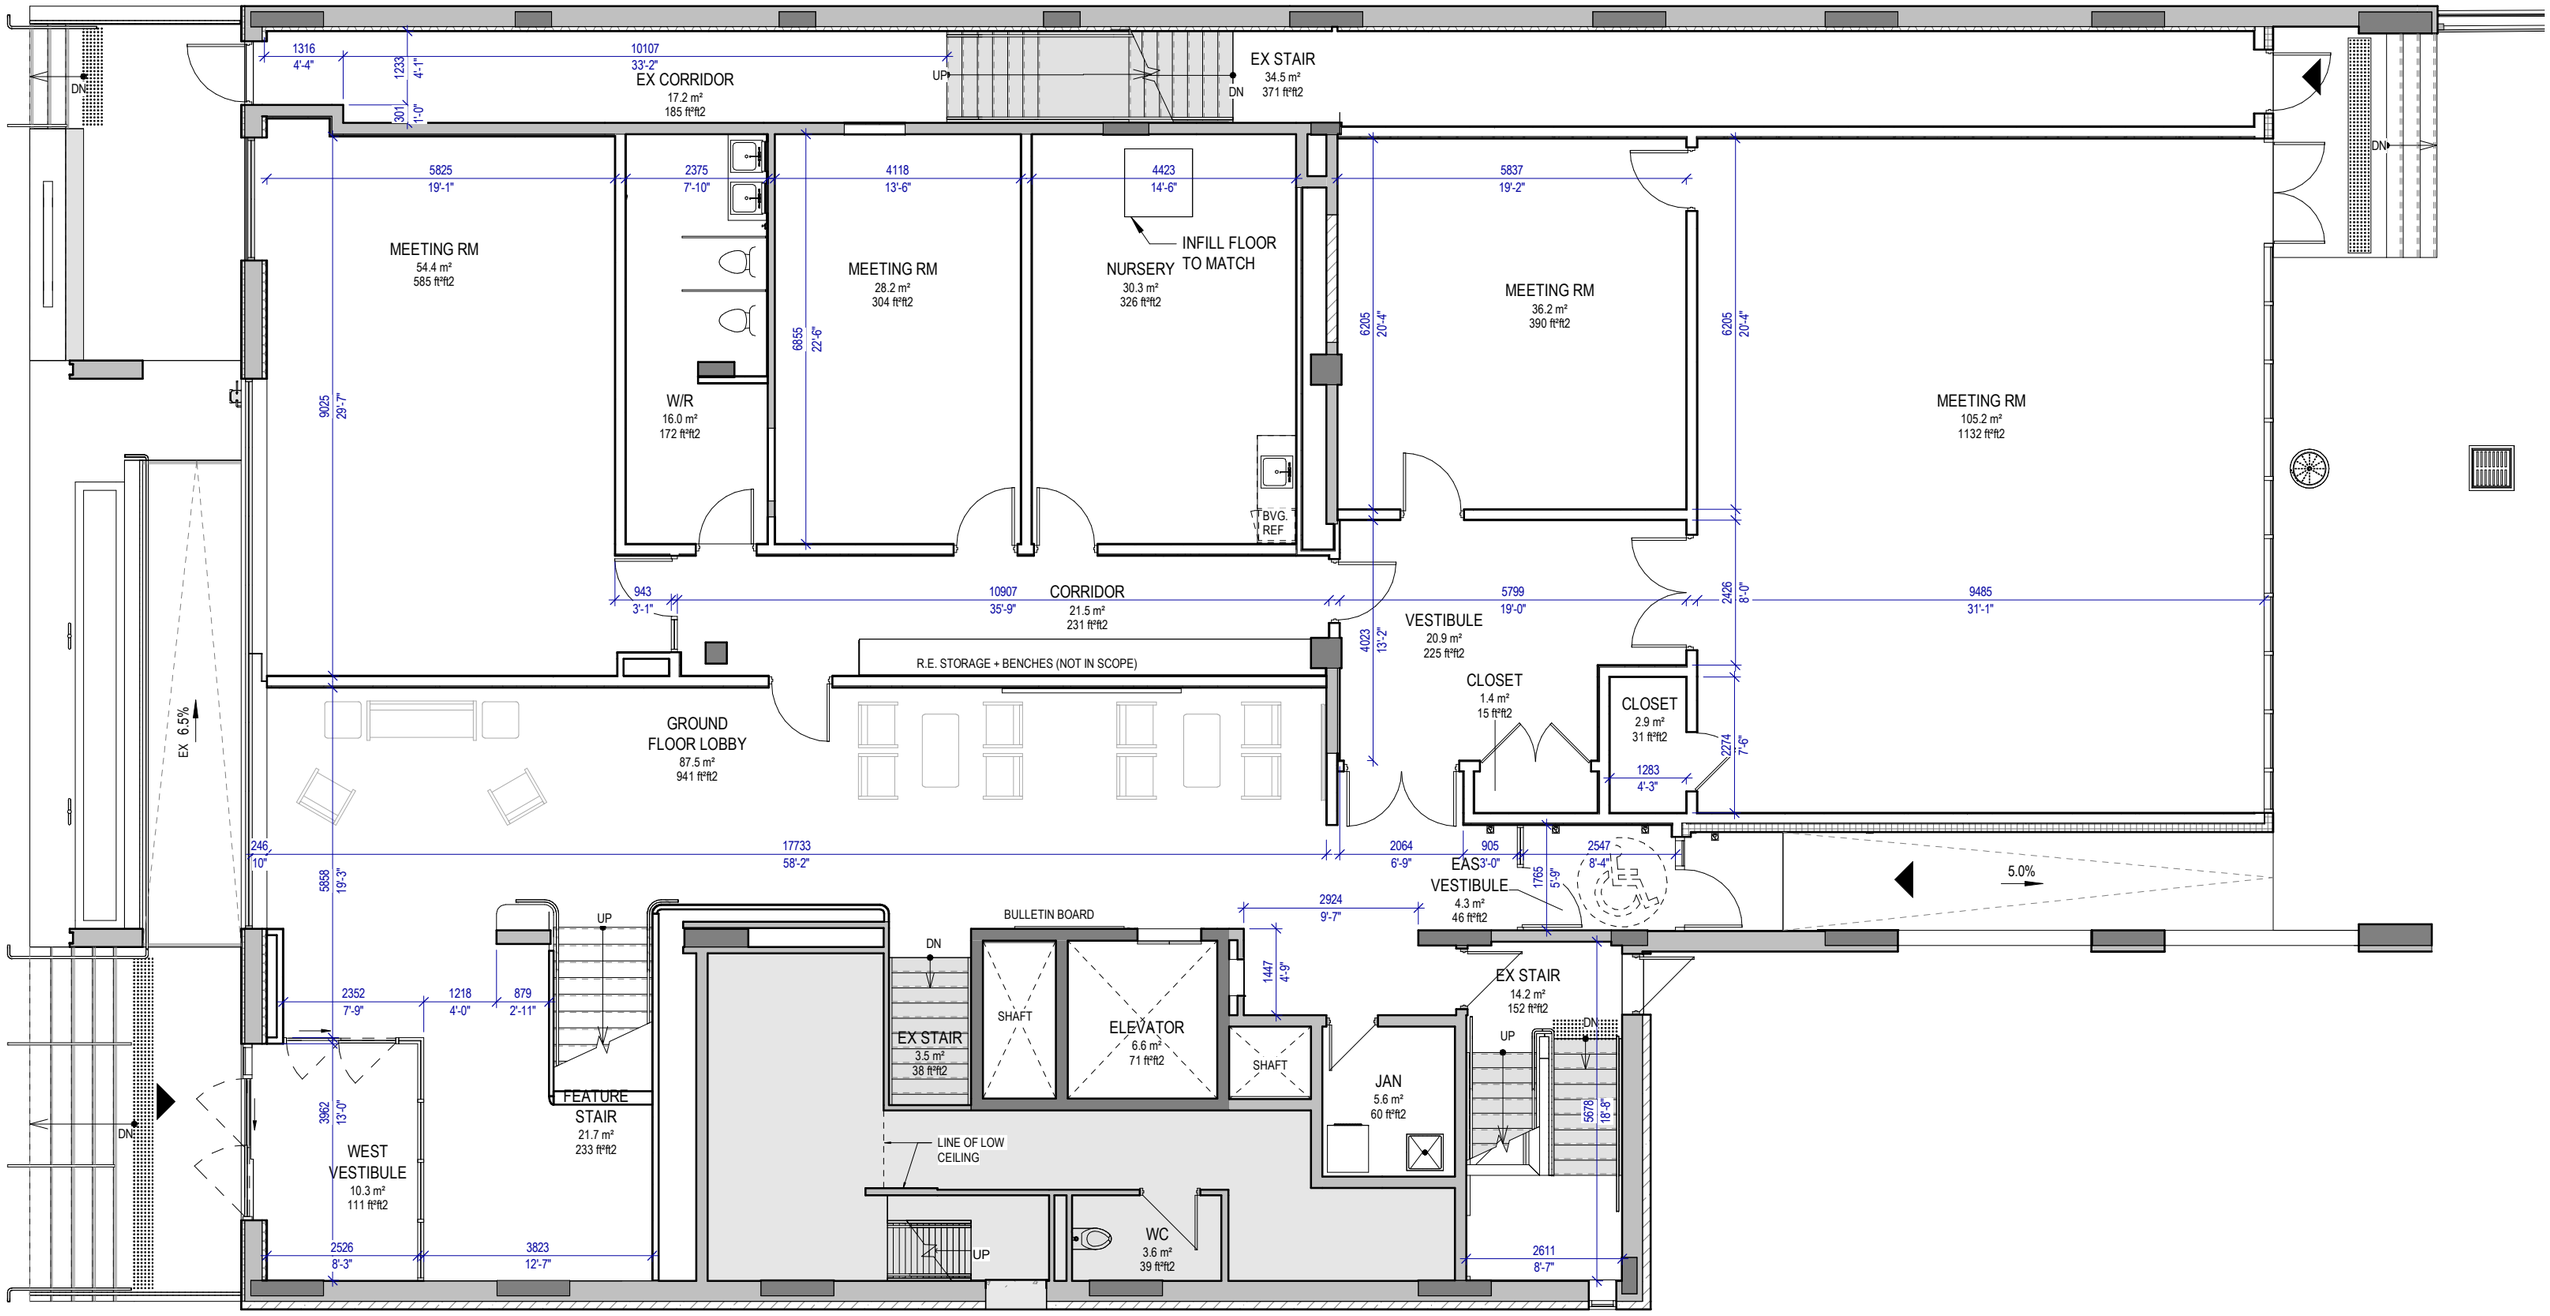
EX CORRIDOR
17.2 m²
185 ft²ft2
EX STAIR
34.5 m²
371 ft²ft2
MEETING RM
54.4 m²
585 ft²ft2
W/R
16.0 m²
172 ft²ft2
MEETING RM
28.2 m²
304 ft²ft2
NURSERY
30.3 m²
326 ft²ft2
INFILL FLOOR TO MATCH
MEETING RM
36.2 m²
390 ft²ft2
MEETING RM
105.2 m²
1132 ft²ft2
BVG. REF
CORRIDOR
21.5 m²
231 ft²ft2
VESTIBULE
20.9 m²
225 ft²ft2
R.E. STORAGE + BENCHES (NOT IN SCOPE)
CLOSET
1.4 m²
15 ft²ft2
CLOSET
2.9 m²
31 ft²ft2
GROUND FLOOR LOBBY
87.5 m²
941 ft²ft2
EX 6.5%
5.0%
EAS
VESTIBULE
4.3 m²
46 ft²ft2
BULLETIN BOARD
EX STAIR
3.5 m²
38 ft²ft2
SHAFT
ELEVATOR
6.6 m²
71 ft²ft2
SHAFT
JAN
5.6 m²
60 ft²ft2
EX STAIR
14.2 m²
152 ft²ft2
FEATURE STAIR
21.7 m²
233 ft²ft2
WEST VESTIBULE
10.3 m²
111 ft²ft2
LINE OF LOW CEILING
WC
3.6 m²
39 ft²ft2
UP
DN